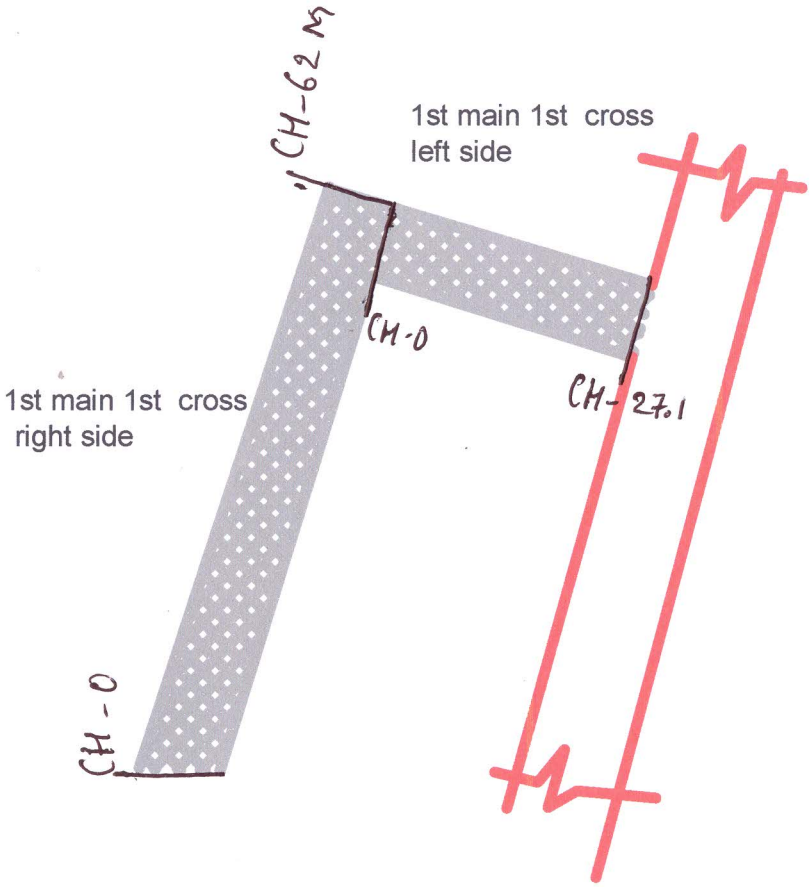

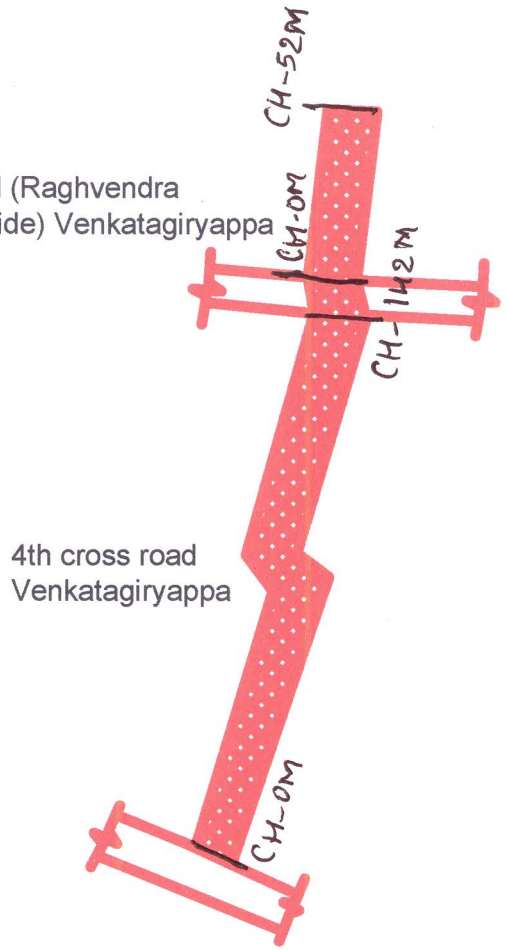

Sweetha. N K
AE W10

Assistant Executive Engineer
Vidyaranyapura Sub Division
BBMP, Bangalore - 97

NOTES:-
1) Do Not Scale The Drawings
2) All Dimensions Are In meters

INDEX

ASPHALT ROAD

CC ROAD

PROJECT	Construction of RCC drain, cement concrete road and missing covering slabs at Elumandamma Layout and sourrounding area in Ward No.10
CLIENT	BBMP

RUDRAPRASAD CONSULTANTS
STRUCTURAL ENGINEERS, ARCHITECTS
& PROJECT MANAGEMENT CONSULTANTS

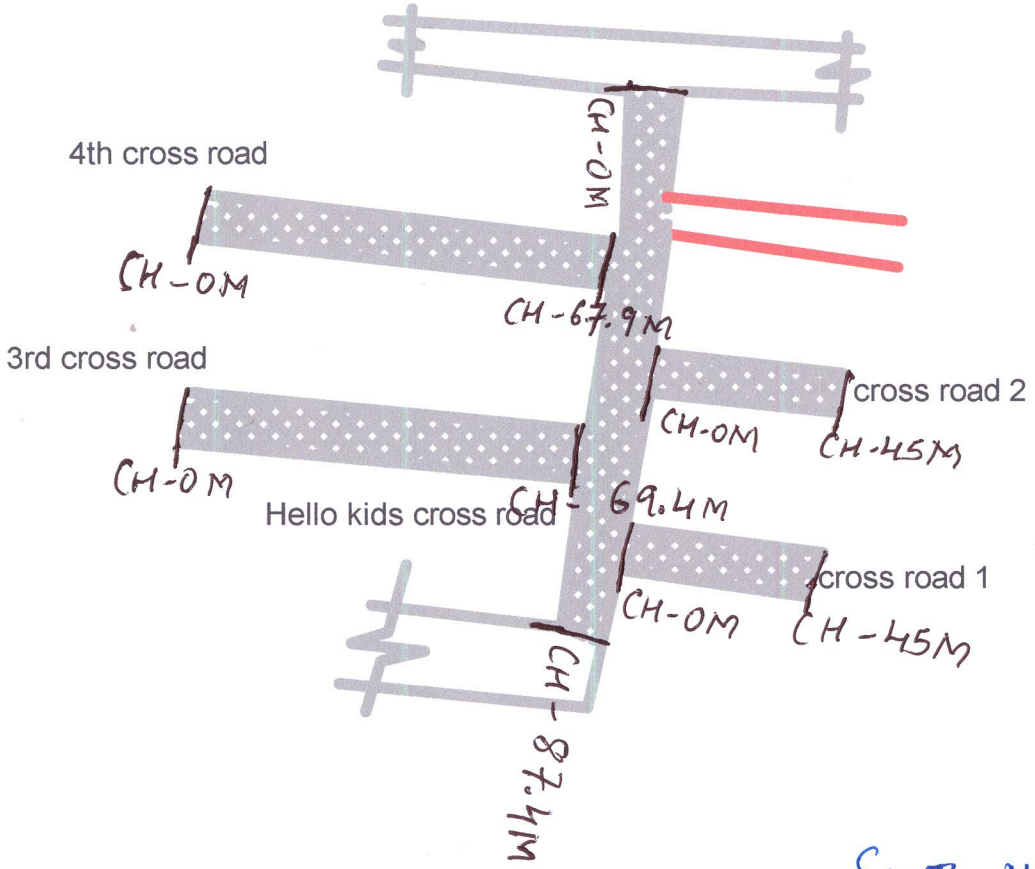

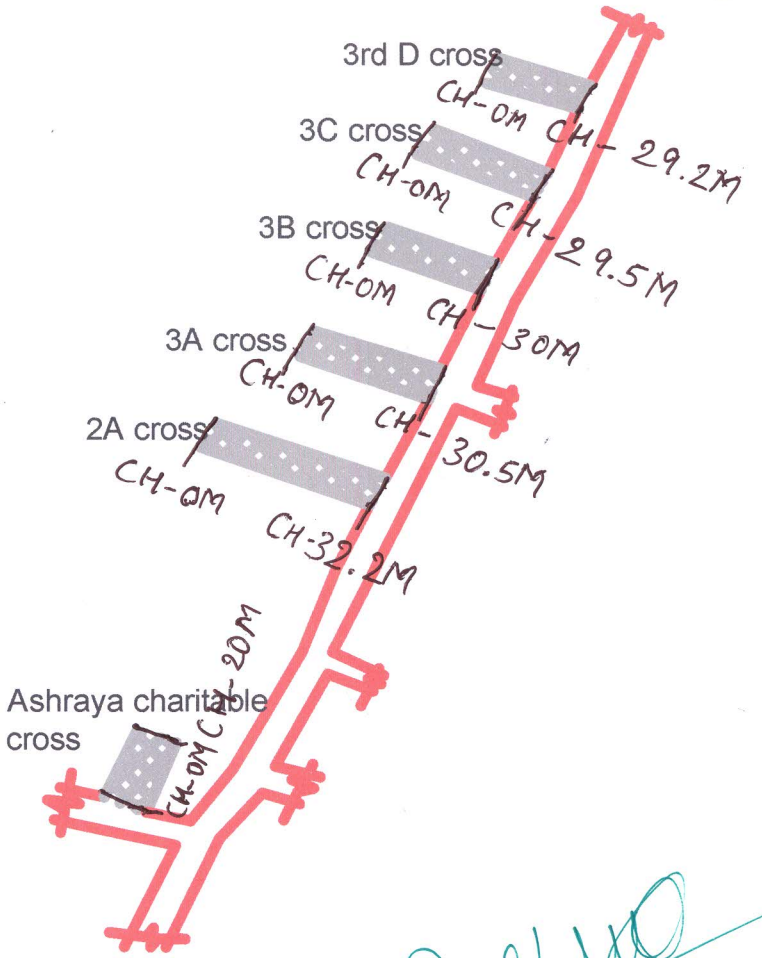

Smith. NK
At W10

Assistant Executive Engineer
Vidyaranyapura Sub Division
BBMP, Bangalore - 97

NOTES:-
1) Do Not Scale The Drawings
2) All Dimensions Are In meters

INDEX

ASPHALT ROAD

CC ROAD

PROJECT	Construction of RCC drain, cement concrete road and missing covering slabs at Elumandamma Layout and sourrounding area in Ward No.10
CLIENT	BBMP

RUDRAPRASAD CONSULTANTS
STRUCTURAL ENGINEERS, ARCHITECTS & PROJECT MANAGEMENT CONSULTANTS

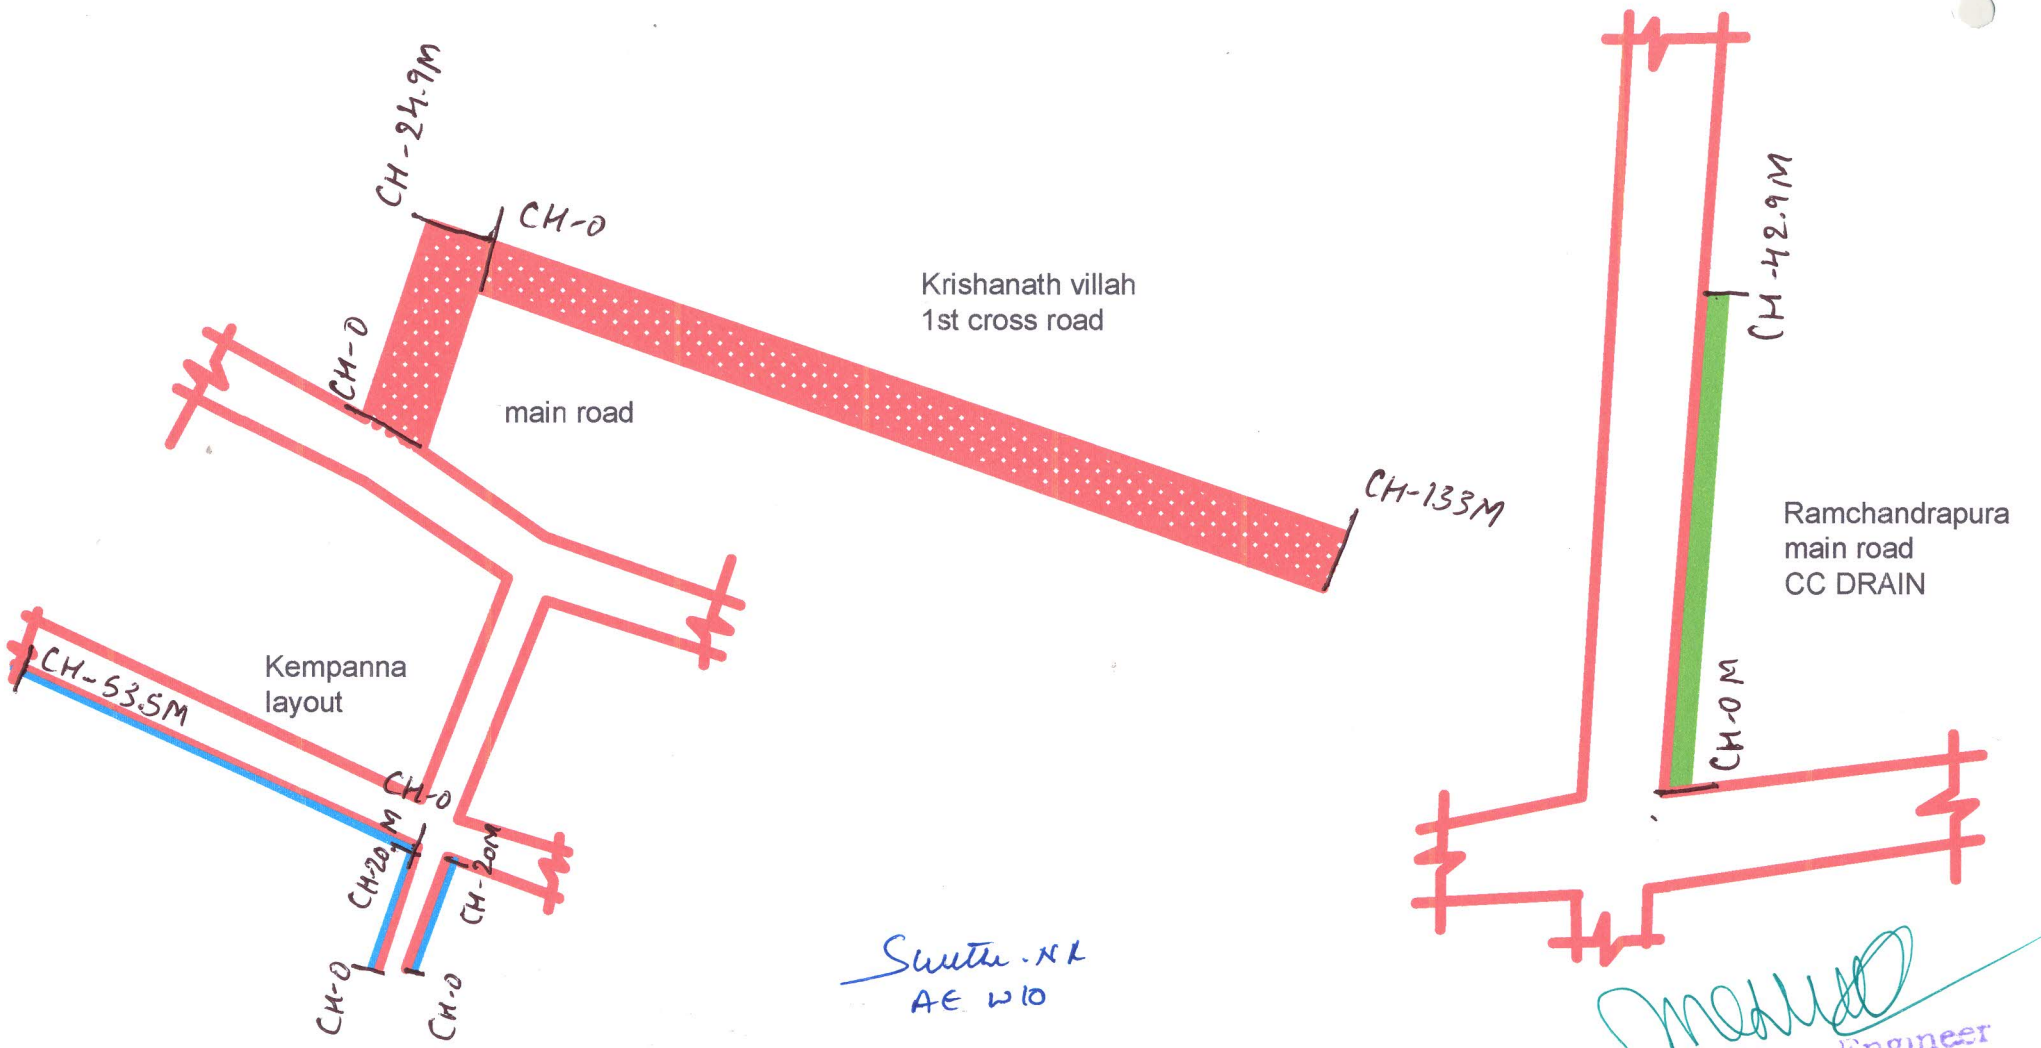

Sunitha.N.L
AE W10

NOTES:-
1) Do Not Scale The Drawings
2) All Dimensions Are In meters

INDEX

ASPHALT ROAD | CC DRAIN | FLAGGING COURSE

Assistant Executive Engineer
Vidyaranyapura Sub Division
BBMP, Bangalore - 97

PROJECT	Construction of RCC drain, cement concrete road and missing covering slabs at Elumandamma Layout and sourrounding area in Ward No.10
CLIENT	BBMP

RUDRAPRASAD CONSULTANTS
STRUCTURAL ENGINEERS, ARCHITECTS
& PROJECT MANAGEMENT CONSULTANTS